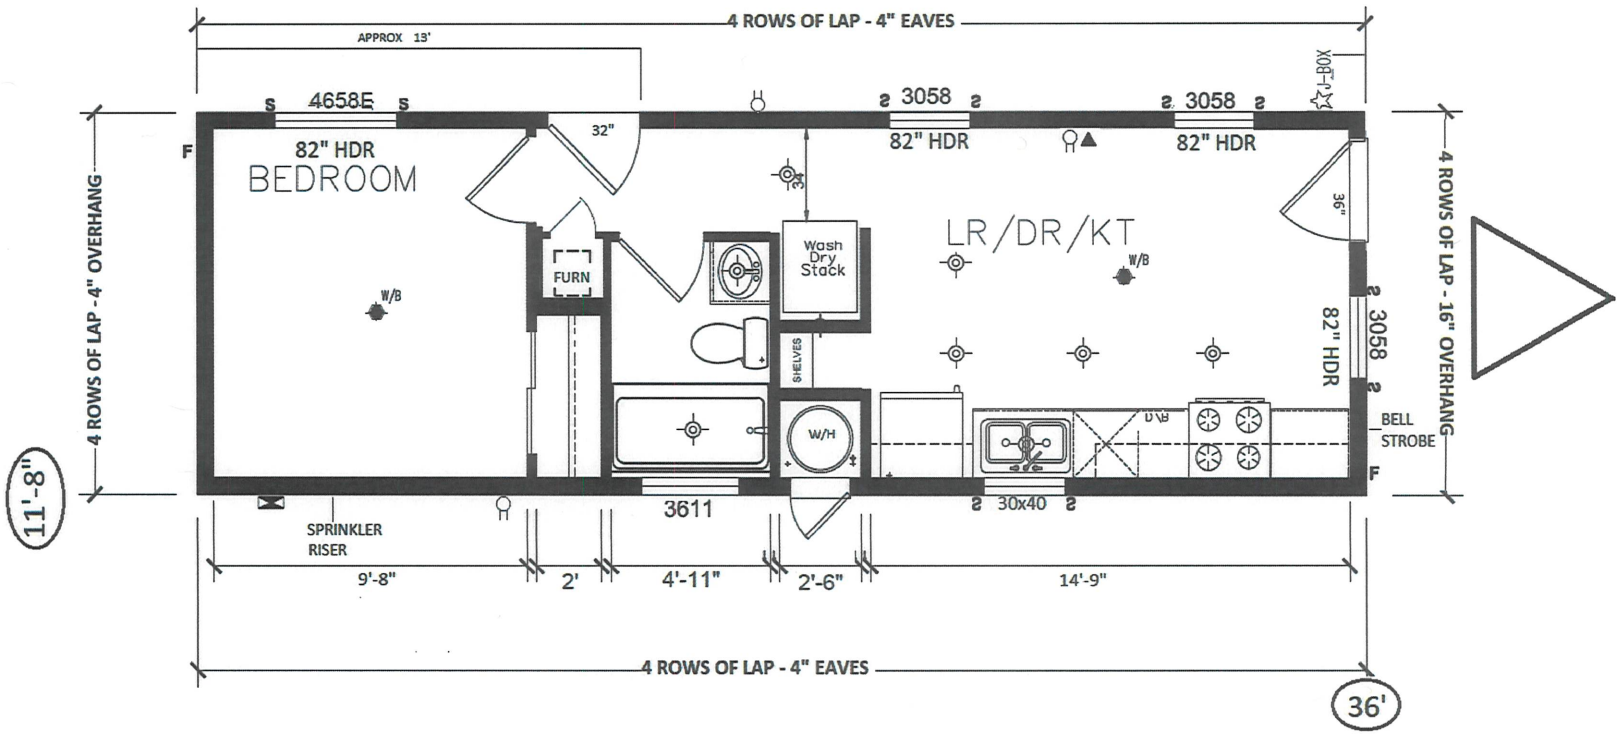

Lino throughout

SAMPLE ONE BEDROOM FLOOR PLAN

Icon Box

- TV BOX
- Electrical Panel
- GFI
- 30AMP J-BOX
- S Shutters
- F Hose Bib
- Grab Bar
- 4" Can Light
- W/B With Light

CHAMPION HOME BUILDERS

NOT A DRAFTED PRINT

MODIFICATIONS

BIGFOOT HOMES UNIT 6

STONE PINE COVE
36' X 11'-8"
NON ADA
1 BED 1 BATH

SHEET: L-101

PROPRIETARY AND CONFIDENTIAL
THESE DRAWINGS AND SPECIFICATIONS ARE ORIGINAL, PROPRIETARY AND CONFIDENTIAL MATERIALS OF CHAMPION.
COPYRIGHT - 1976-2022 BY CHAMPION

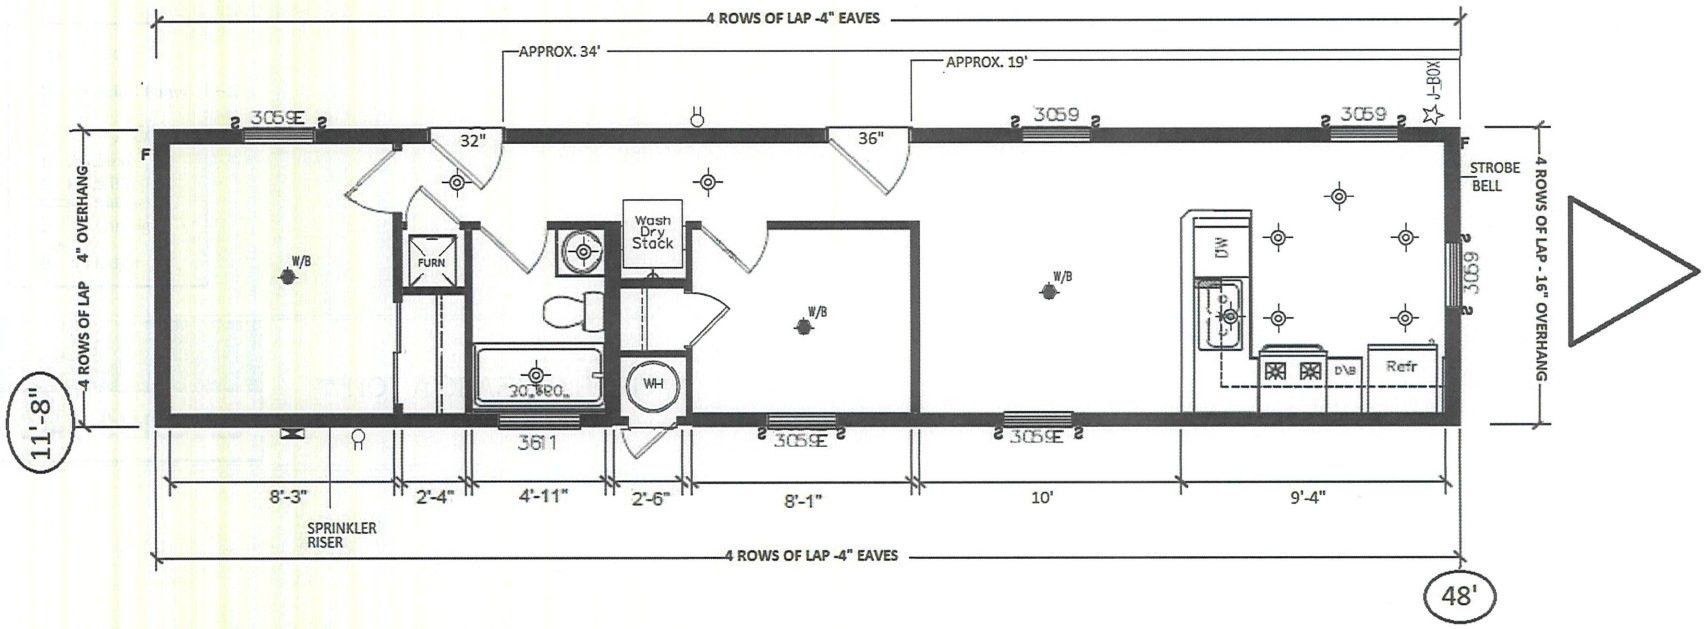

Lino throughout

UNIT 5, 12, AND 23-31

SAMPLE TWO BEDROOM FLOOR PLAN

Icon Box

- Electrical Panel
- GFI
- 30AMP J-BOX
- S Shutters
- F Hose Bib
- Grab Bar
- 4" Can Light
- W/B With Light

CHAMPION HOME BUILDERS

NOT A DRAFTED PRINT

MODIFICATIONS

UNITS 5, 12, 14-31 AND 47

STONE PINE COVE
48' X 11'-8"
NON ADA
2 BED 1 BATH

SHEET: L-101

PROPRIETARY AND CONFIDENTIAL
THESE DRAWINGS AND SPECIFICATIONS ARE ORIGINAL, PROPRIETARY AND CONFIDENTIAL MATERIALS OF CHAMPION.
COPYRIGHT - 1976-2022 BY CHAMPION

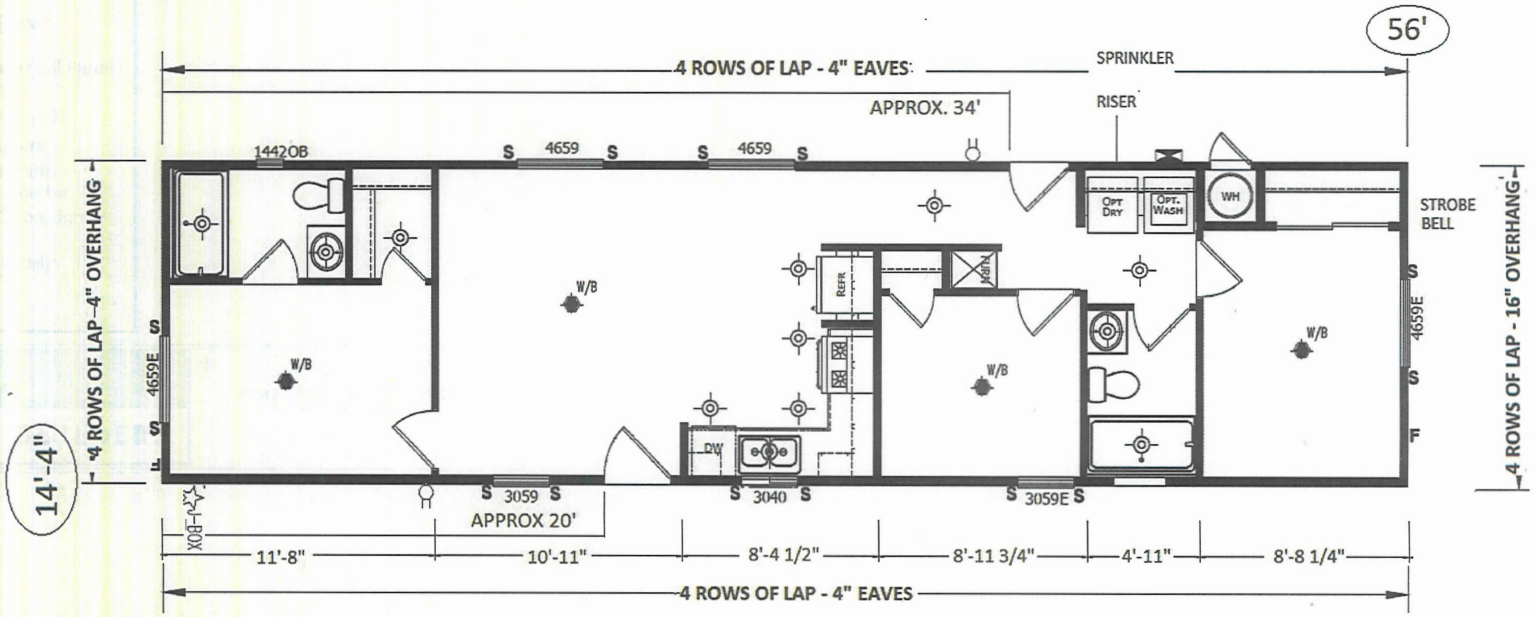

Icon Box

- Electrical Panel
- GFI
- 30AMP J-BOX
- S Shutters
- F Hose Bib
- Grab Bar
- 4" Can Light
- W/B With Light

LINO THROUGHOUT

SAMPLE THREE BEDROOM FLOOR PLAN

CHAMPION HOME BUILDERS	***NOT A DRAFTED PRINT***	MODIFICATIONS UNITS 35-42, 45 & 46	STONE PINE COVE 56' X 14'-4" NON ADA 3 BED 2 BATH	SHEET: L-101

PROPRIETARY AND CONFIDENTIAL
THESE DRAWINGS AND SPECIFICATIONS ARE ORIGINAL PROPRIETARY AND CONFIDENTIAL MATERIALS OF CHAMPION.
COPYRIGHT - 4975-2022 BY CHAMPION